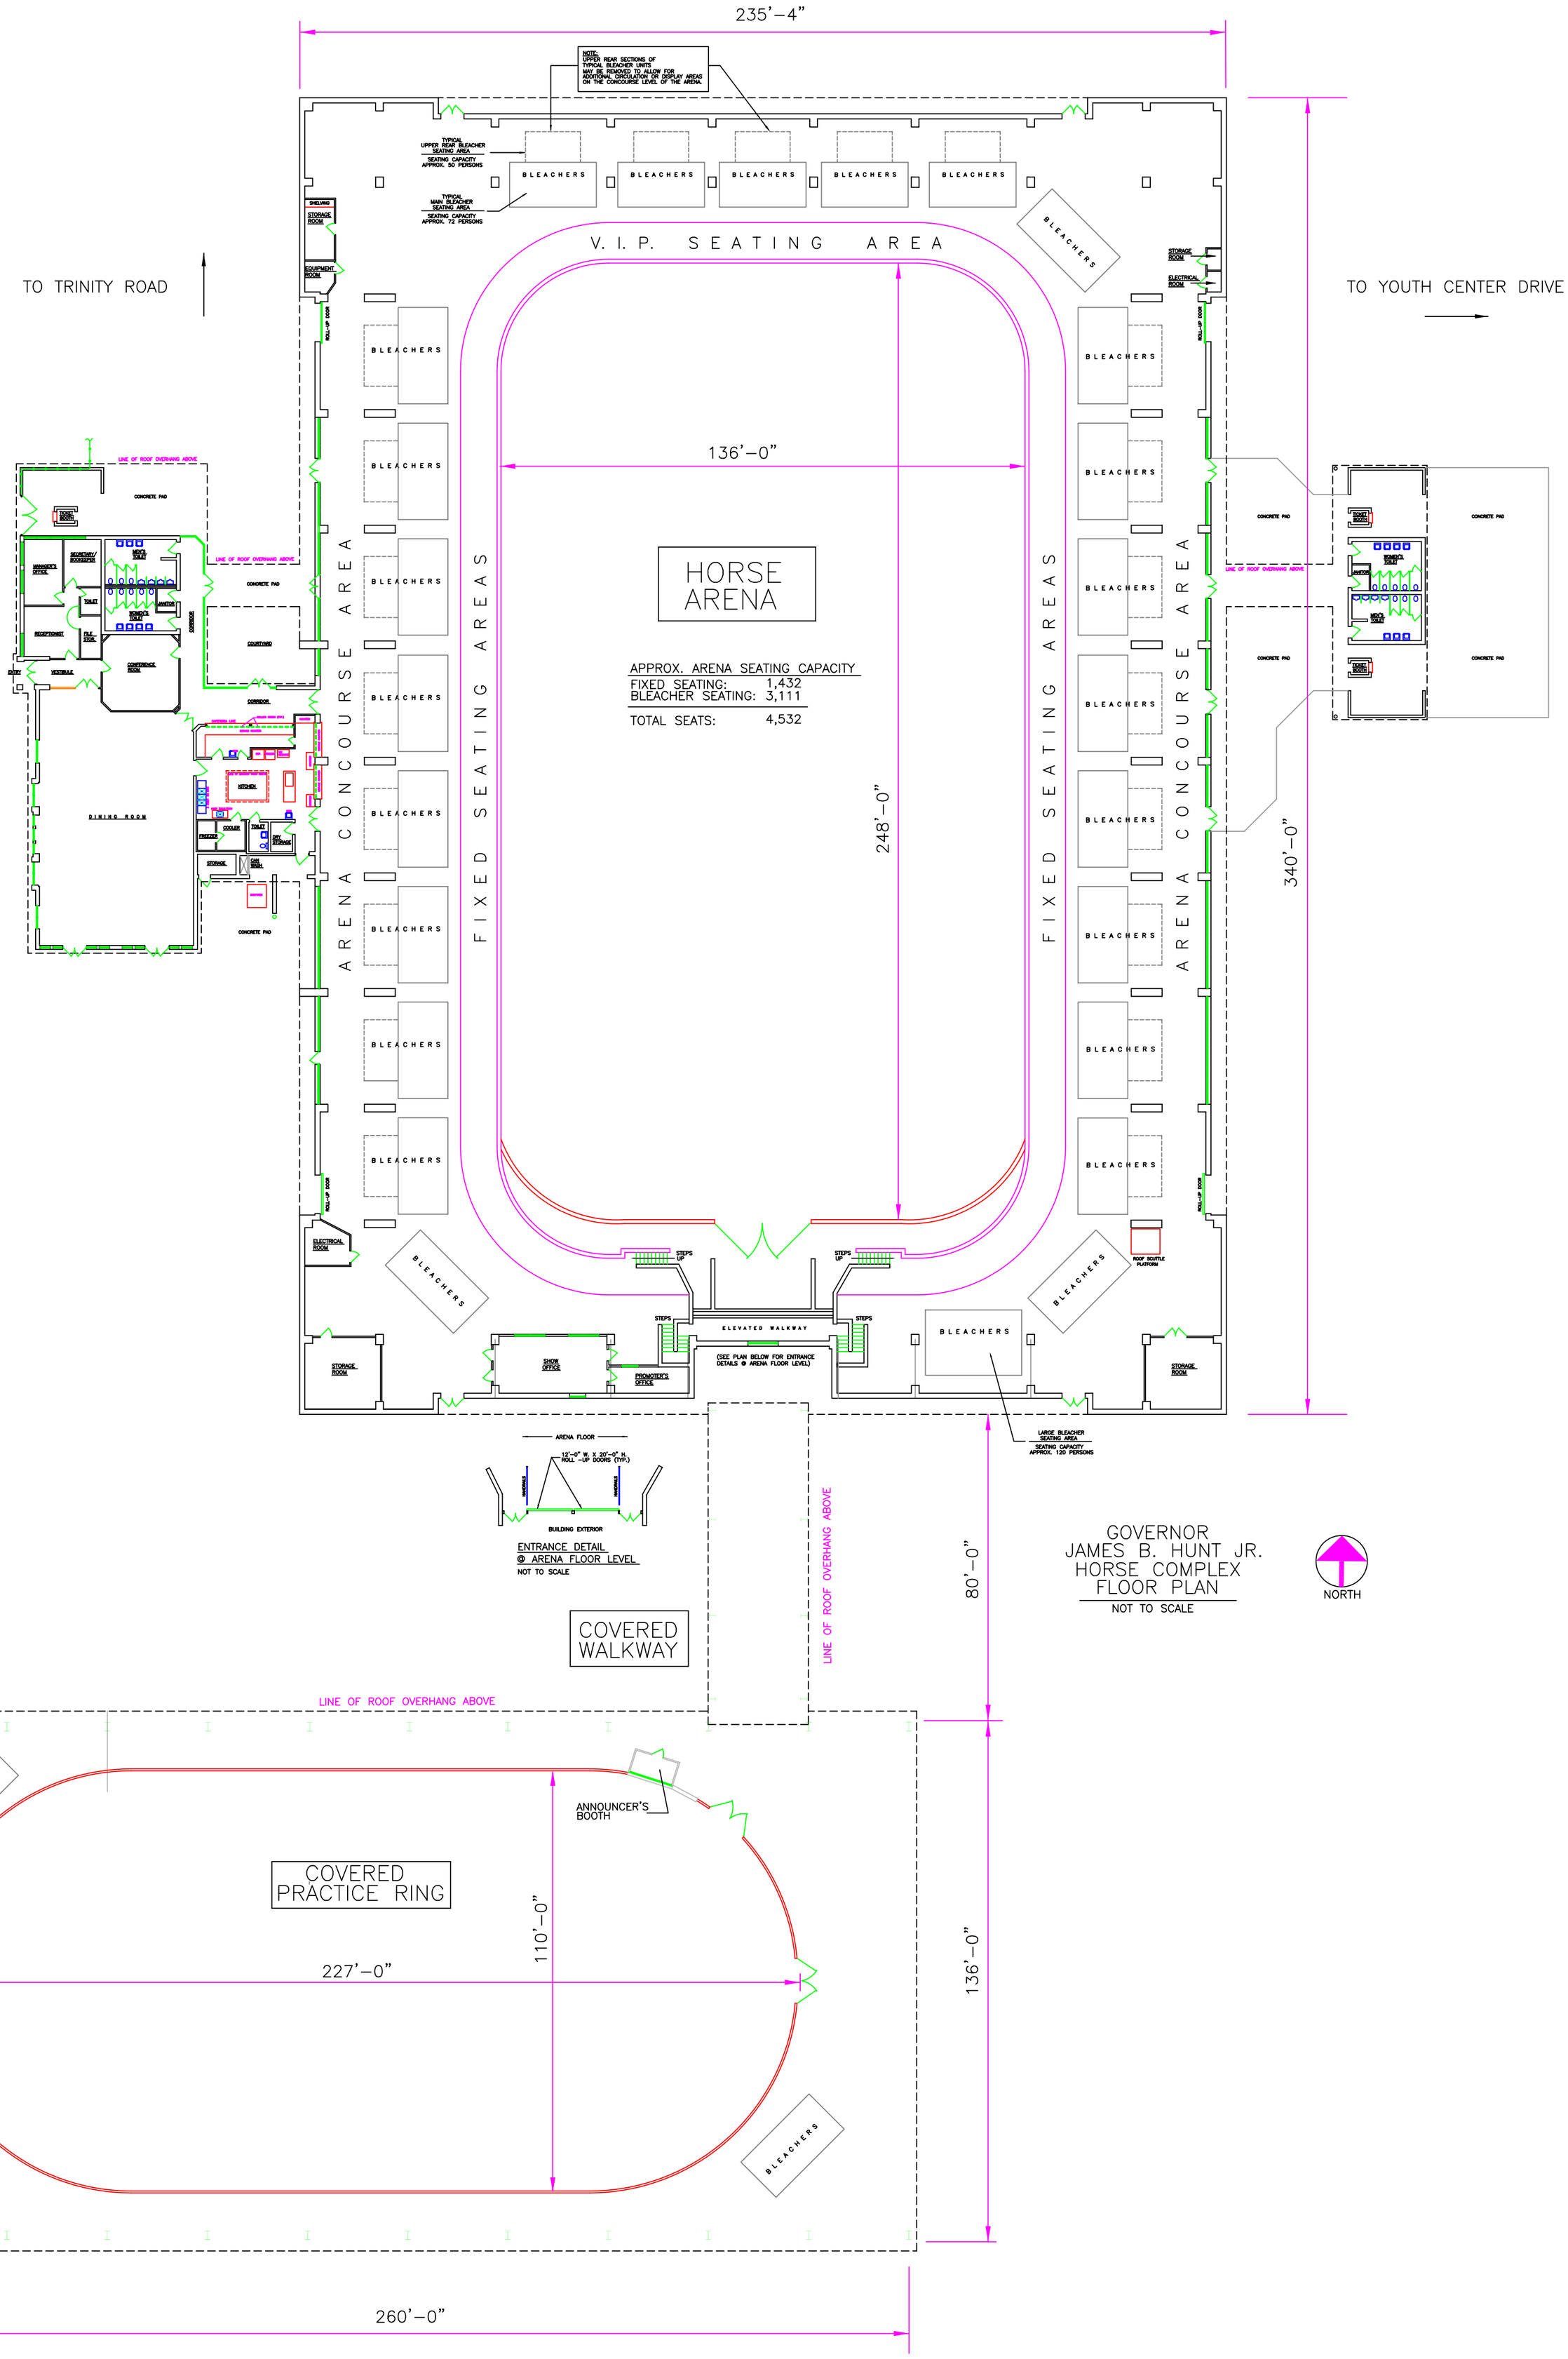
235'–4"
NOTE:
UPPER REAR SECTIONS OF TYPICAL BLEACHER UNITS MAY BE REMOVED TO ALLOW FOR ADDITIONAL CIRCULATION OR DISPLAY AREAS ON THE CONCOURSE LEVEL OF THE ARENA.
TYPICAL UPPER REAR BLEACHER SEATING AREA
SEATING CAPACITY APPROX. 50 PERSONS
TYPICAL MAIN BLEACHER SEATING AREA
SEATING CAPACITY APPROX. 72 PERSONS
BLEACHERS
V. I. P. SEATING AREA
TO TRINITY ROAD
TO YOUTH CENTER DRIVE
STORAGE ROOM
EQUIPMENT ROOM
ELECTRICAL ROOM
ROLL-UP DOOR
136'–0"
HORSE ARENA
APPROX. ARENA SEATING CAPACITY
FIXED SEATING: 1,432
BLEACHER SEATING: 3,111
TOTAL SEATS: 4,532
248'–0"
340'–0"
ARENA CONCOURSE AREA
FIXED SEATING AREAS
LINE OF ROOF OVERHANG ABOVE
CONCRETE PAD
COURTYARD
CORRIDOR
KITCHEN
DINING ROOM
COOLER
STORAGE
TICKET BOOTH
MEN'S TOILET
WOMEN'S TOILET
JANITOR
ELEVATED WALKWAY
STEPS
STEPS UP
(SEE PLAN BELOW FOR ENTRANCE DETAILS @ ARENA FLOOR LEVEL)
SHOW OFFICE
PROMOTER'S OFFICE
ROOF SCUTTLE PLATFORM
LARGE BLEACHER SEATING AREA
SEATING CAPACITY APPROX. 120 PERSONS
ARENA FLOOR
12'–0" W. X 20'–0" H. ROLL –UP DOORS (TYP.)
HANDRAILS
BUILDING EXTERIOR
ENTRANCE DETAIL
@ ARENA FLOOR LEVEL
NOT TO SCALE
COVERED WALKWAY
80'–0"
GOVERNOR
JAMES B. HUNT JR.
HORSE COMPLEX
FLOOR PLAN
NOT TO SCALE
NORTH
ANNOUNCER'S BOOTH
COVERED PRACTICE RING
110'–0"
227'–0"
136'–0"
260'–0"